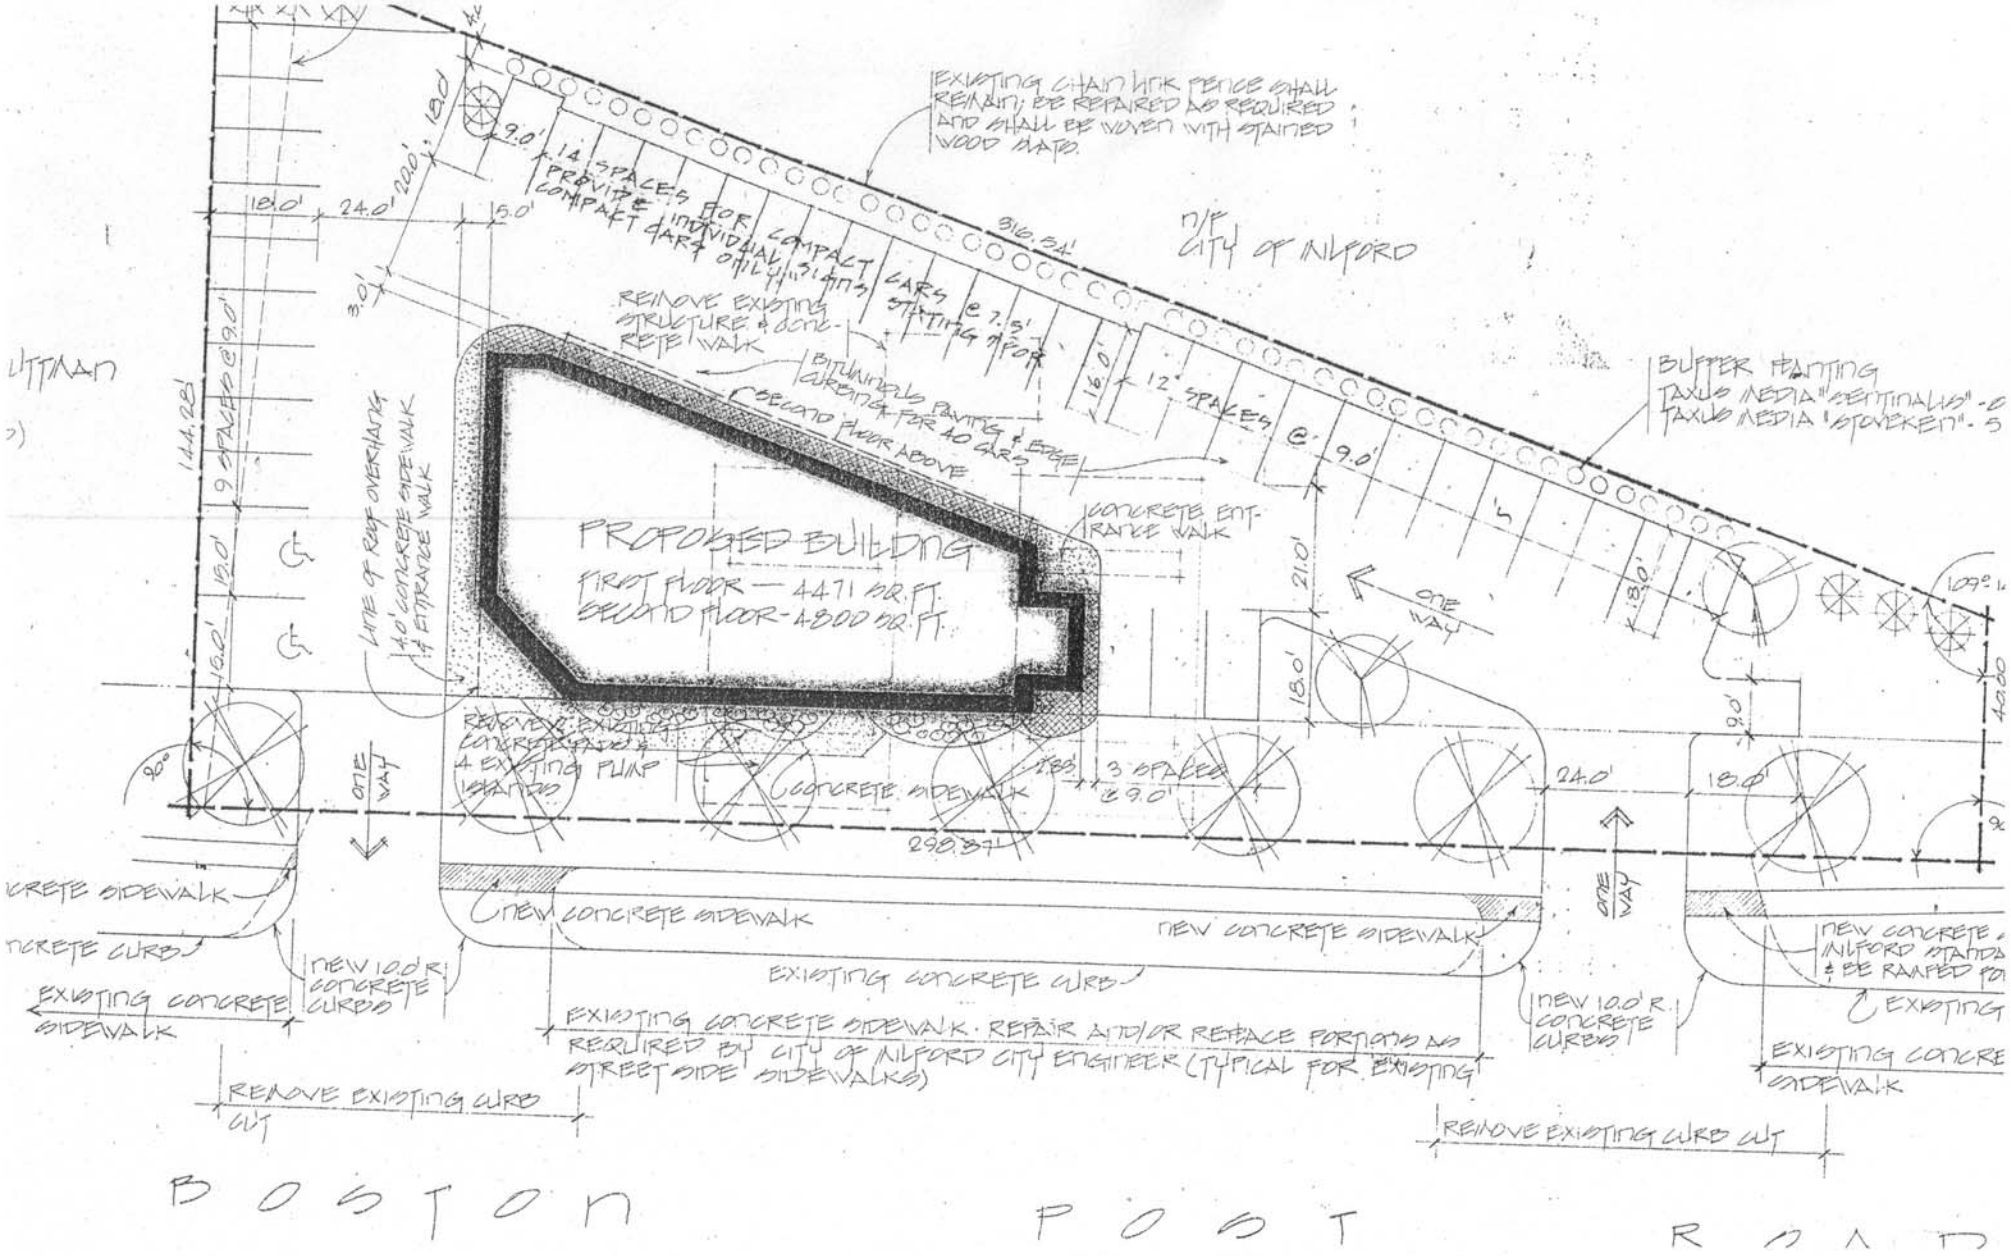
EXISTING CHAIN LINK FENCE SHALL REMAIN; BE REPAIRED AS REQUIRED AND SHALL BE WOVEN WITH STAINED WOOD SLATS.
316.34'
N/F CITY OF MILFORD
14 SPACES FOR COMPACT CARS ONLY (31.4'TH) PROVIDE INDIVIDUAL COMPACT CARS STATING "FOR"
REMOVE EXISTING STRUCTURE & CONCRETE WALK
BITUMINOUS PAVING & EDGE CURBING FOR 40 CARS
SECOND FLOOR ABOVE
BUFFER PLANTING
TAXUS MEDIA "CENTINALIS" - 6
TAXUS MEDIA "STOVEKEN" - 5
PROPOSED BUILDING
FIRST FLOOR — 4471 SQ. FT.
SECOND FLOOR - 4800 SQ. FT.
CONCRETE ENTRANCE WALK
LINE OF ROOF OVERHANG
4.0' CONCRETE SIDEWALK & ENTRANCE WALK
REMOVE EXISTING CONCRETE & EXISTING PUMP STATION
CONCRETE SIDEWALK
3 SPACES @ 9.0'
ONE WAY
NEW CONCRETE SIDEWALK
EXISTING CONCRETE CURB
NEW 10.0' R. CONCRETE CURBS
EXISTING CONCRETE SIDEWALK
EXISTING CONCRETE SIDEWALK - REPAIR AND/OR REPLACE PORTIONS AS REQUIRED BY CITY OF MILFORD CITY ENGINEER (TYPICAL FOR EXISTING STREET SIDE SIDEWALKS)
REMOVE EXISTING CURB CUT
NEW CONCRETE MILFORD STANDA & BE RAMPED FO
EXISTING CONCRE SIDEWALK
BOSTON POST ROAD