

Office to Apartment Conversion

14 Units

727 Honeyspot Road
Stratford, CT

Owners Are Investing in Apartment Drawings for Market-Rate Ren



To arrange a tour contact:
Silvester Garza
203-226-7101 Ext 8
silvester@vidalwettenstein.com

Krisztina Kranicz
203-226-7101 Ext 6
krisztina@vidalwettenstein.com



Individual Members
Society of Industrial & Office Realtors

VIDAL/WETTENSTEIN, LLC



719 Post Road East, Westport, CT 06880
www.vidalwettenstein.com

All information from sources deemed reliable and is submitted subject to errors, omissions, change of price, rental, and property sale and withdrawal notice.

727 Honeyspot Road, Stratford, CT

PROPERTY DETAILS

Building Area: 12,016± SF

Land Area: .43 acre

Zoning: CA

Parking: 40± spaces

Age: 1989±

HVAC: Central

Gas: Yes, gas heat

Water/ Sewer: City

Sale Price Reduced! \$1,489,000.



727 Honeyspot Road, Stratford, CT

FABULOUS OPPORTUNITY

- Cell Tower available
- 10 ft Height
- Elevator Building
- Fully Vacant
- 3-Story Office Building
- Frame Type: Masonry
- The property is in a Flood zone
- The property is in an Opportunity Zone



Location: Convenient to exit 30 & 31 of I-95



727 Honeyspot Road, Stratford, CT



SIOR Individual Members
Society of Industrial & Office Realtors

VIDAL/WETTENSTEIN, LLC



719 Post Road East, Westport, CT 06880
www.vidalwettenstein.com

All information from sources deemed reliable and is submitted subject to errors, omissions, change of price, rental, and property sale and withdrawal notice.

727 Honeyspot Road, Stratford, CT



SIOR Individual Members
Society of Industrial & Office Realtors

VIDAL/WETTENSTEIN, LLC




719 Post Road East, Westport, CT 06880
www.vidalwettenstein.com

All information from sources deemed reliable and is submitted subject to errors, omissions, change of price, rental, and property sale and withdrawal notice.

727 Honeyspot Road, Stratford, CT

Existing parking

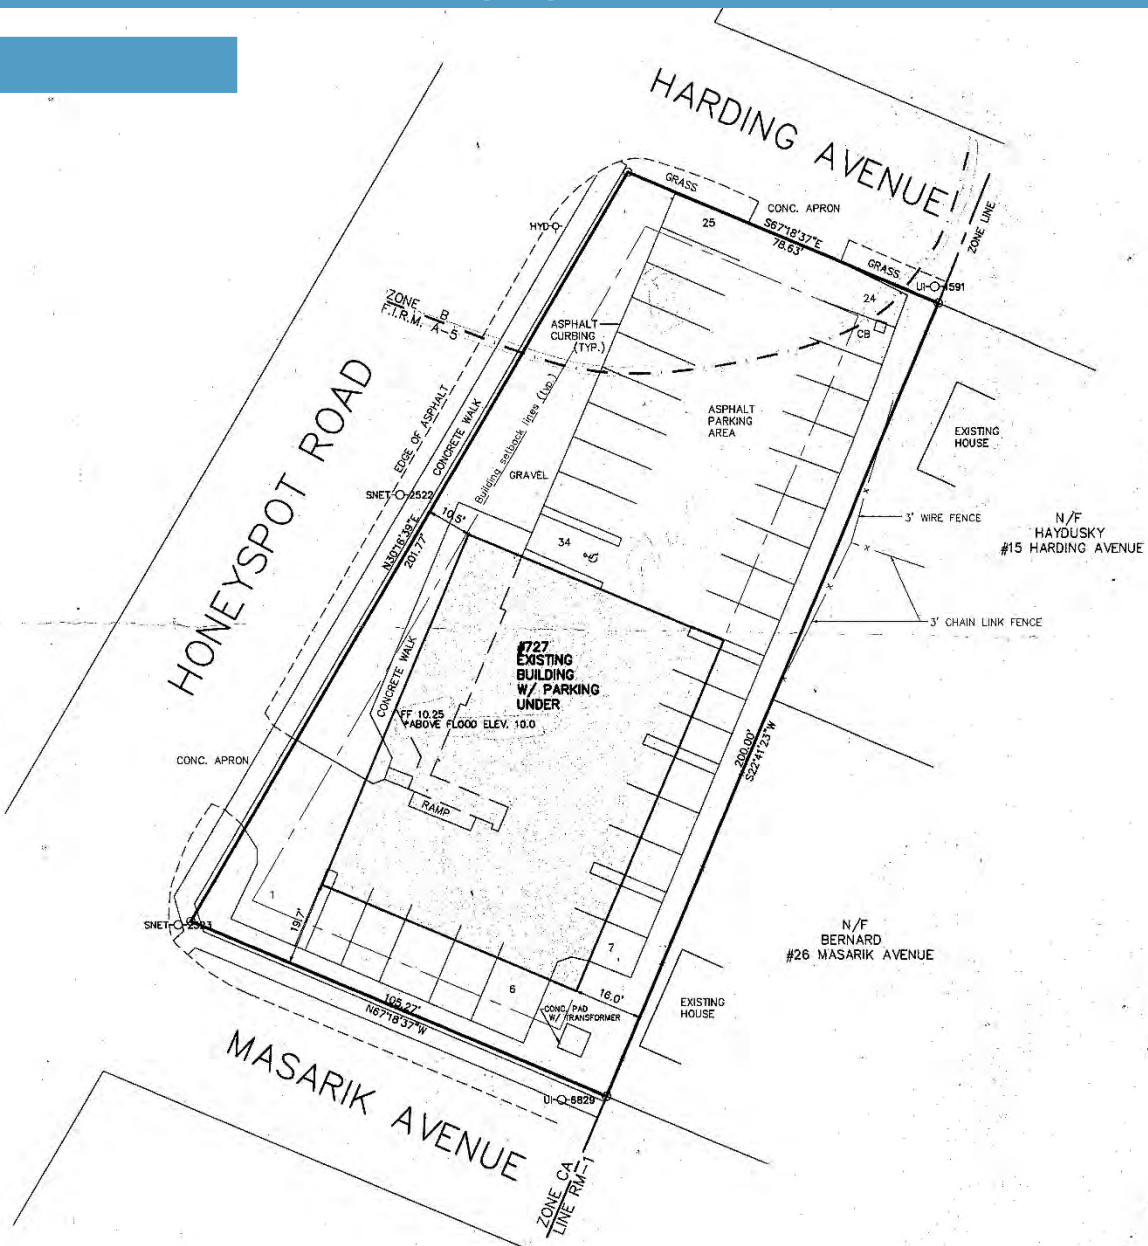

SIOR Individual Members
Society of Industrial & Office Realtors

VIDAL/WETTENSTEIN, LLC



719 Post Road East, Westport, CT 06880
www.vidalwettenstein.com

All information from sources deemed reliable and is submitted subject to errors, omissions, change of price, rental, and property sale and withdrawal notice.



revisions	
1	
2	
3	
4	
5	
6	

GUEDES ASSOCIATES, INC.

Designers, Architects & Project Managers
1425 Noble Avenue, Bpt., CT. 06610
Tel. 203-367-5180 Fax. 203-367-4961




HONEYSPOT ROAD RESIDENTIAL
727 HONEYSPOT ROAD
STRATFORD, CT

FIRST FLOOR PLAN	date:	10-25-24	scale:	AS NOTED
	drawn:	J N GUEDES	project #:	

A-1




This drawing is the property of the architect. It has been prepared specifically for the owner of this project at this site and is not to be used for any other purpose, location, or owner without written consent of the architect. Method of construction shown on this drawing should be followed exactly. Any deviation without architect's consent or supervision, the architect will not be held responsible for damages.

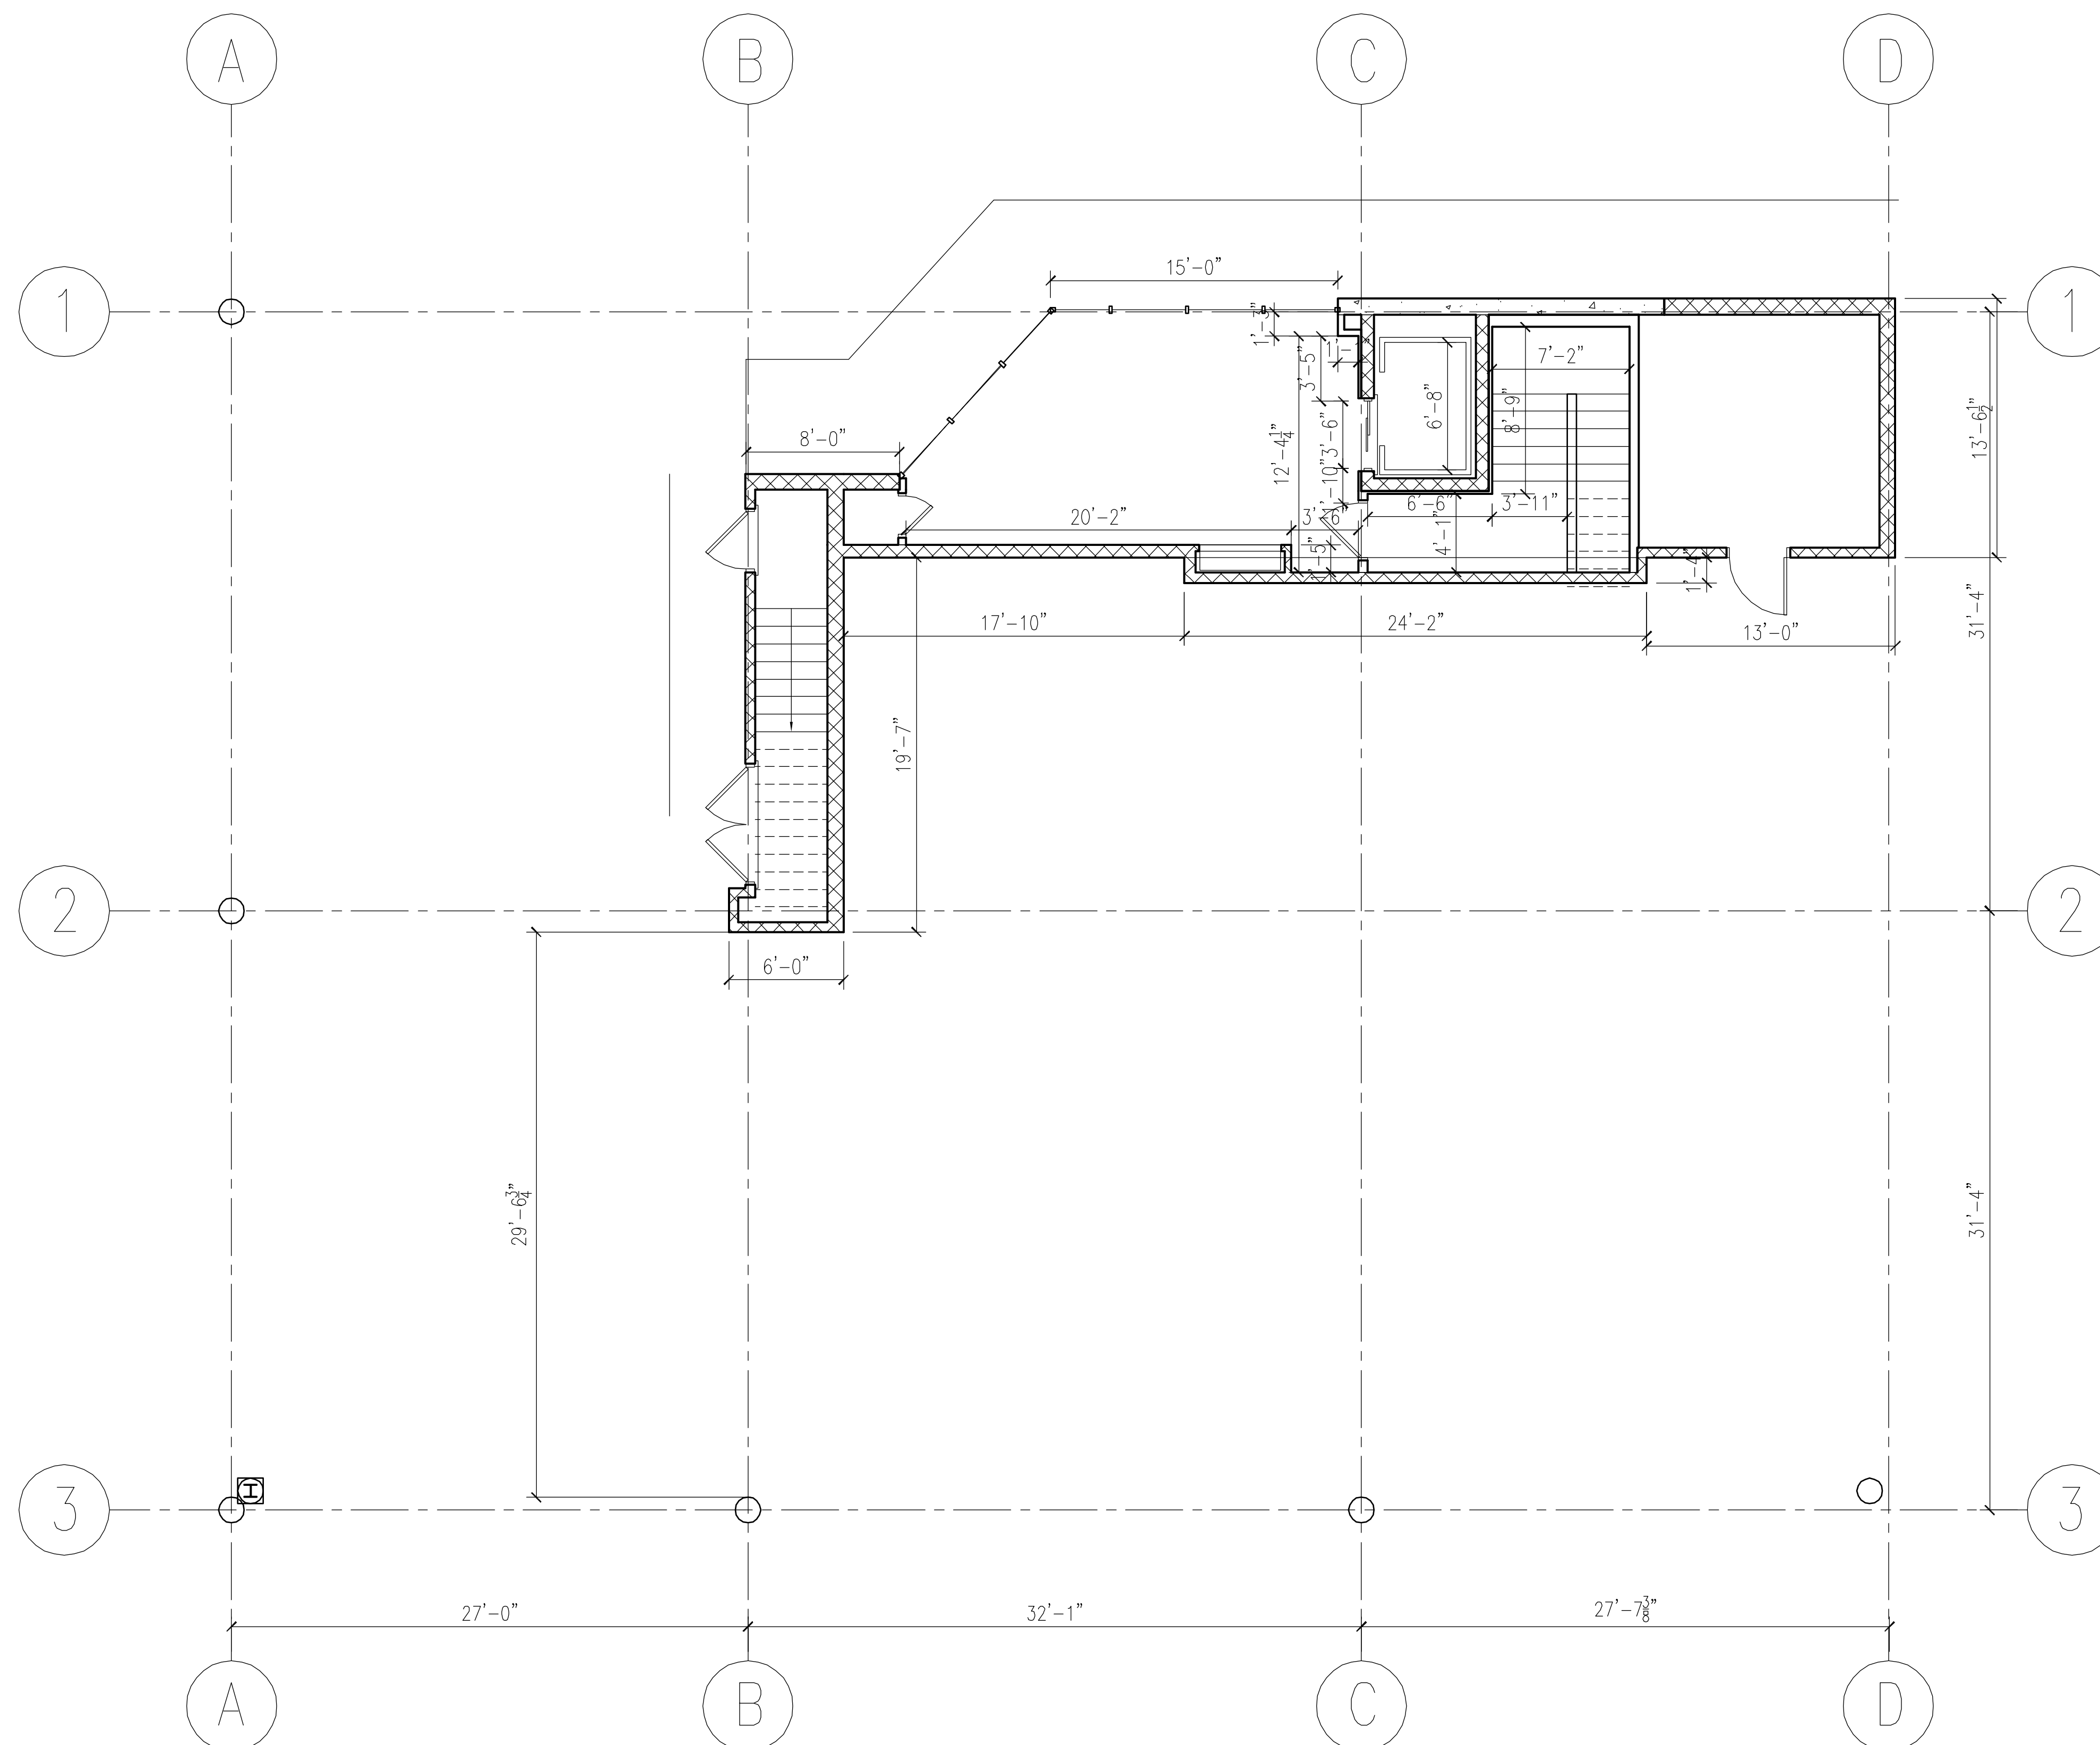

FIRST FLOOR PLAN

SCALE - 3/16" = 1'-0"

NUMBER OF RESIDENTIAL FLLORS - 2
NUMBER OF APARTMENTS - 14
TYPE OF APARTMENTS -
2 - EFFICIENCY
10 - ONE BEDROOM
2 - TWO BEDROOM

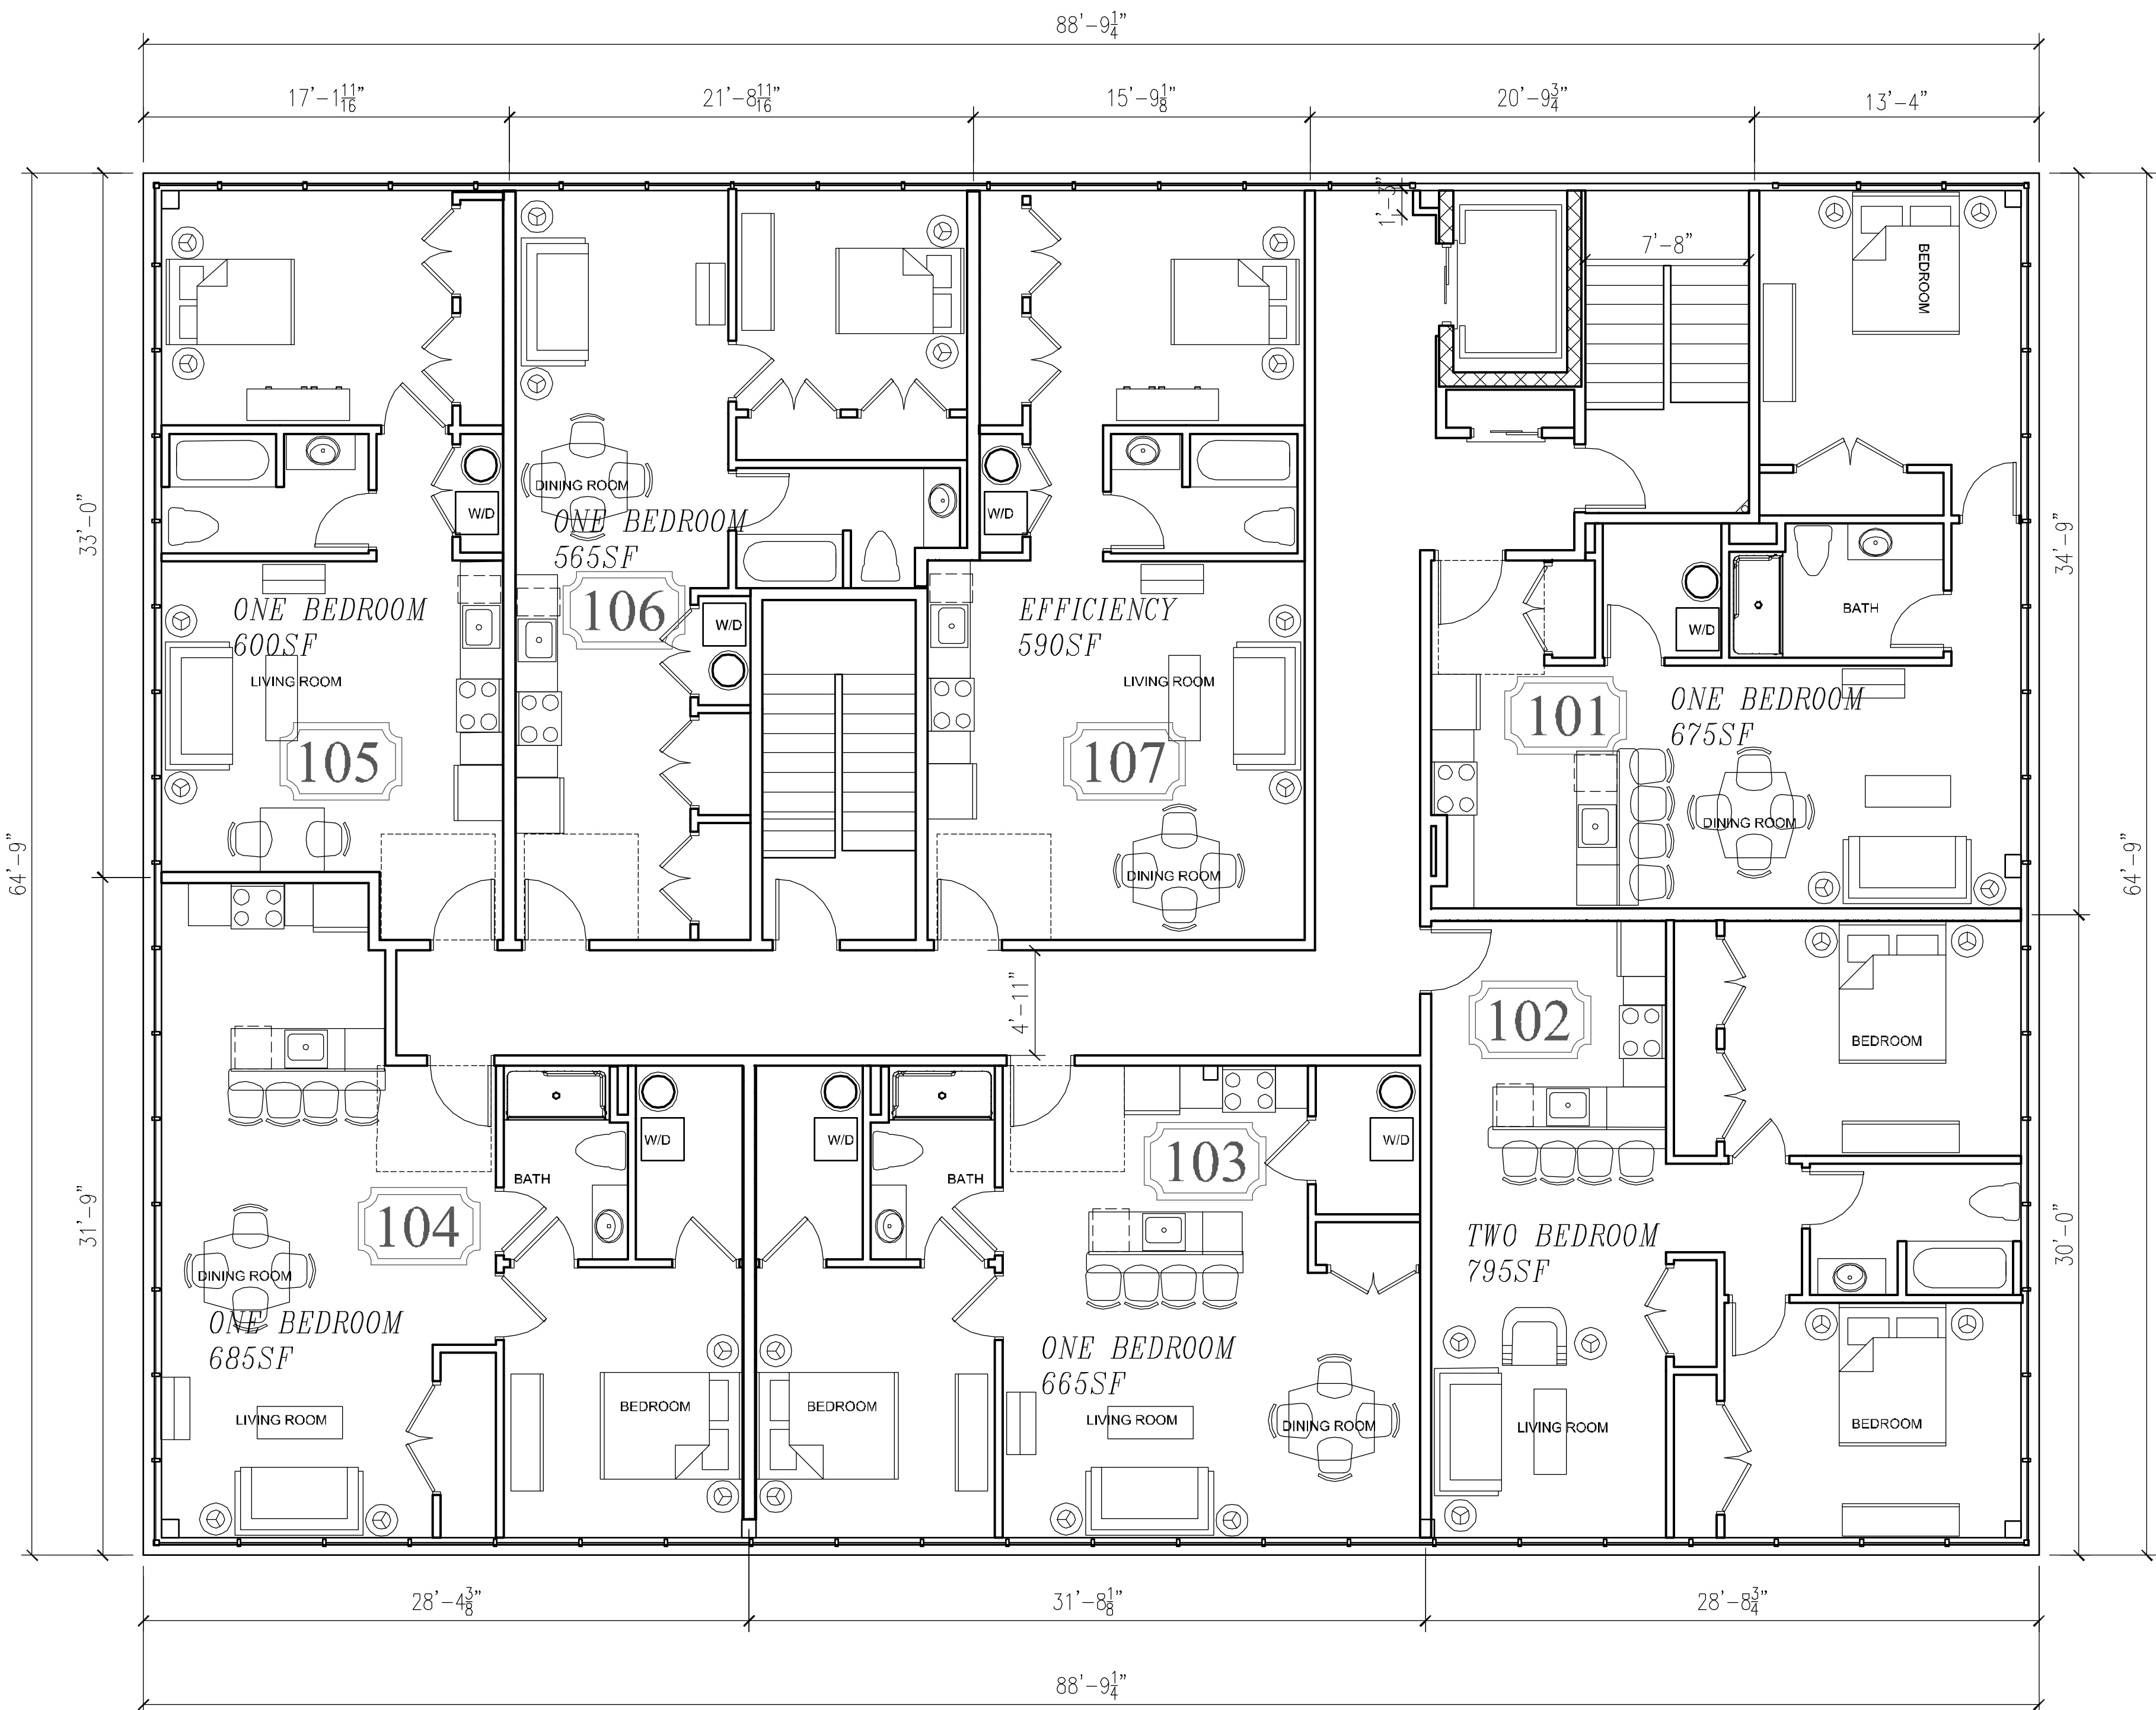


SECOND FLOOR PLAN

SCALE - 3/16" = 1'-0"

NUMBER OF APARTMENTS - 7
TYPE OF APARTMENTS -
1 - EFFICIENCY
5 - ONE BEDROOM
1 - TWO BEDROOM




This drawing is the property of the architect. It has been prepared specifically for the owner of this project at this site and is not to be used for any other purpose, location, or owner without written consent of the architect. Method of construction shown on this drawing should be followed exactly. Any deviation without architect's consent or supervision, the architect will not be held responsible for damages.

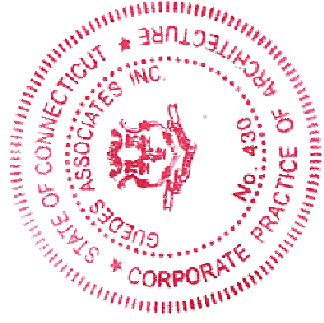

REVISIONS					
1	2	3	4	5	6


GUEDES ASSOCIATES, INC.
Designers , Architects & Project Managers
1425 Noble Avenue, Bpt., CT. 06610
Tel. 203-367-5180 Fax. 203-367-4961

HONEYSPOT ROAD RESIDENTIAL 727 HONEYSPOT ROAD STRAITFORD, CT	date: 10-25-24		scale: AS NOTED
	drawn: J N GUEDES		project #:
SECOND FLOOR PLAN			

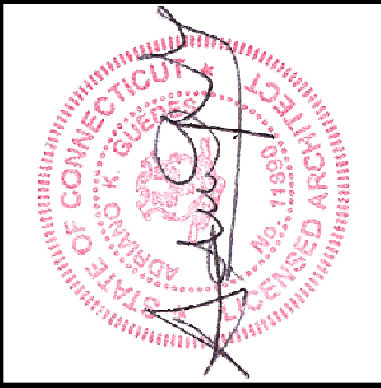

REVISIONS	1	2	3	4	5	6

GUEDES ASSOCIATES, INC.
Designers , Architects & Project Managers
1425 Noble Avenue, Bpt., CT. 06610
Tel. 203-367-5180 Fax. 203-367-4961

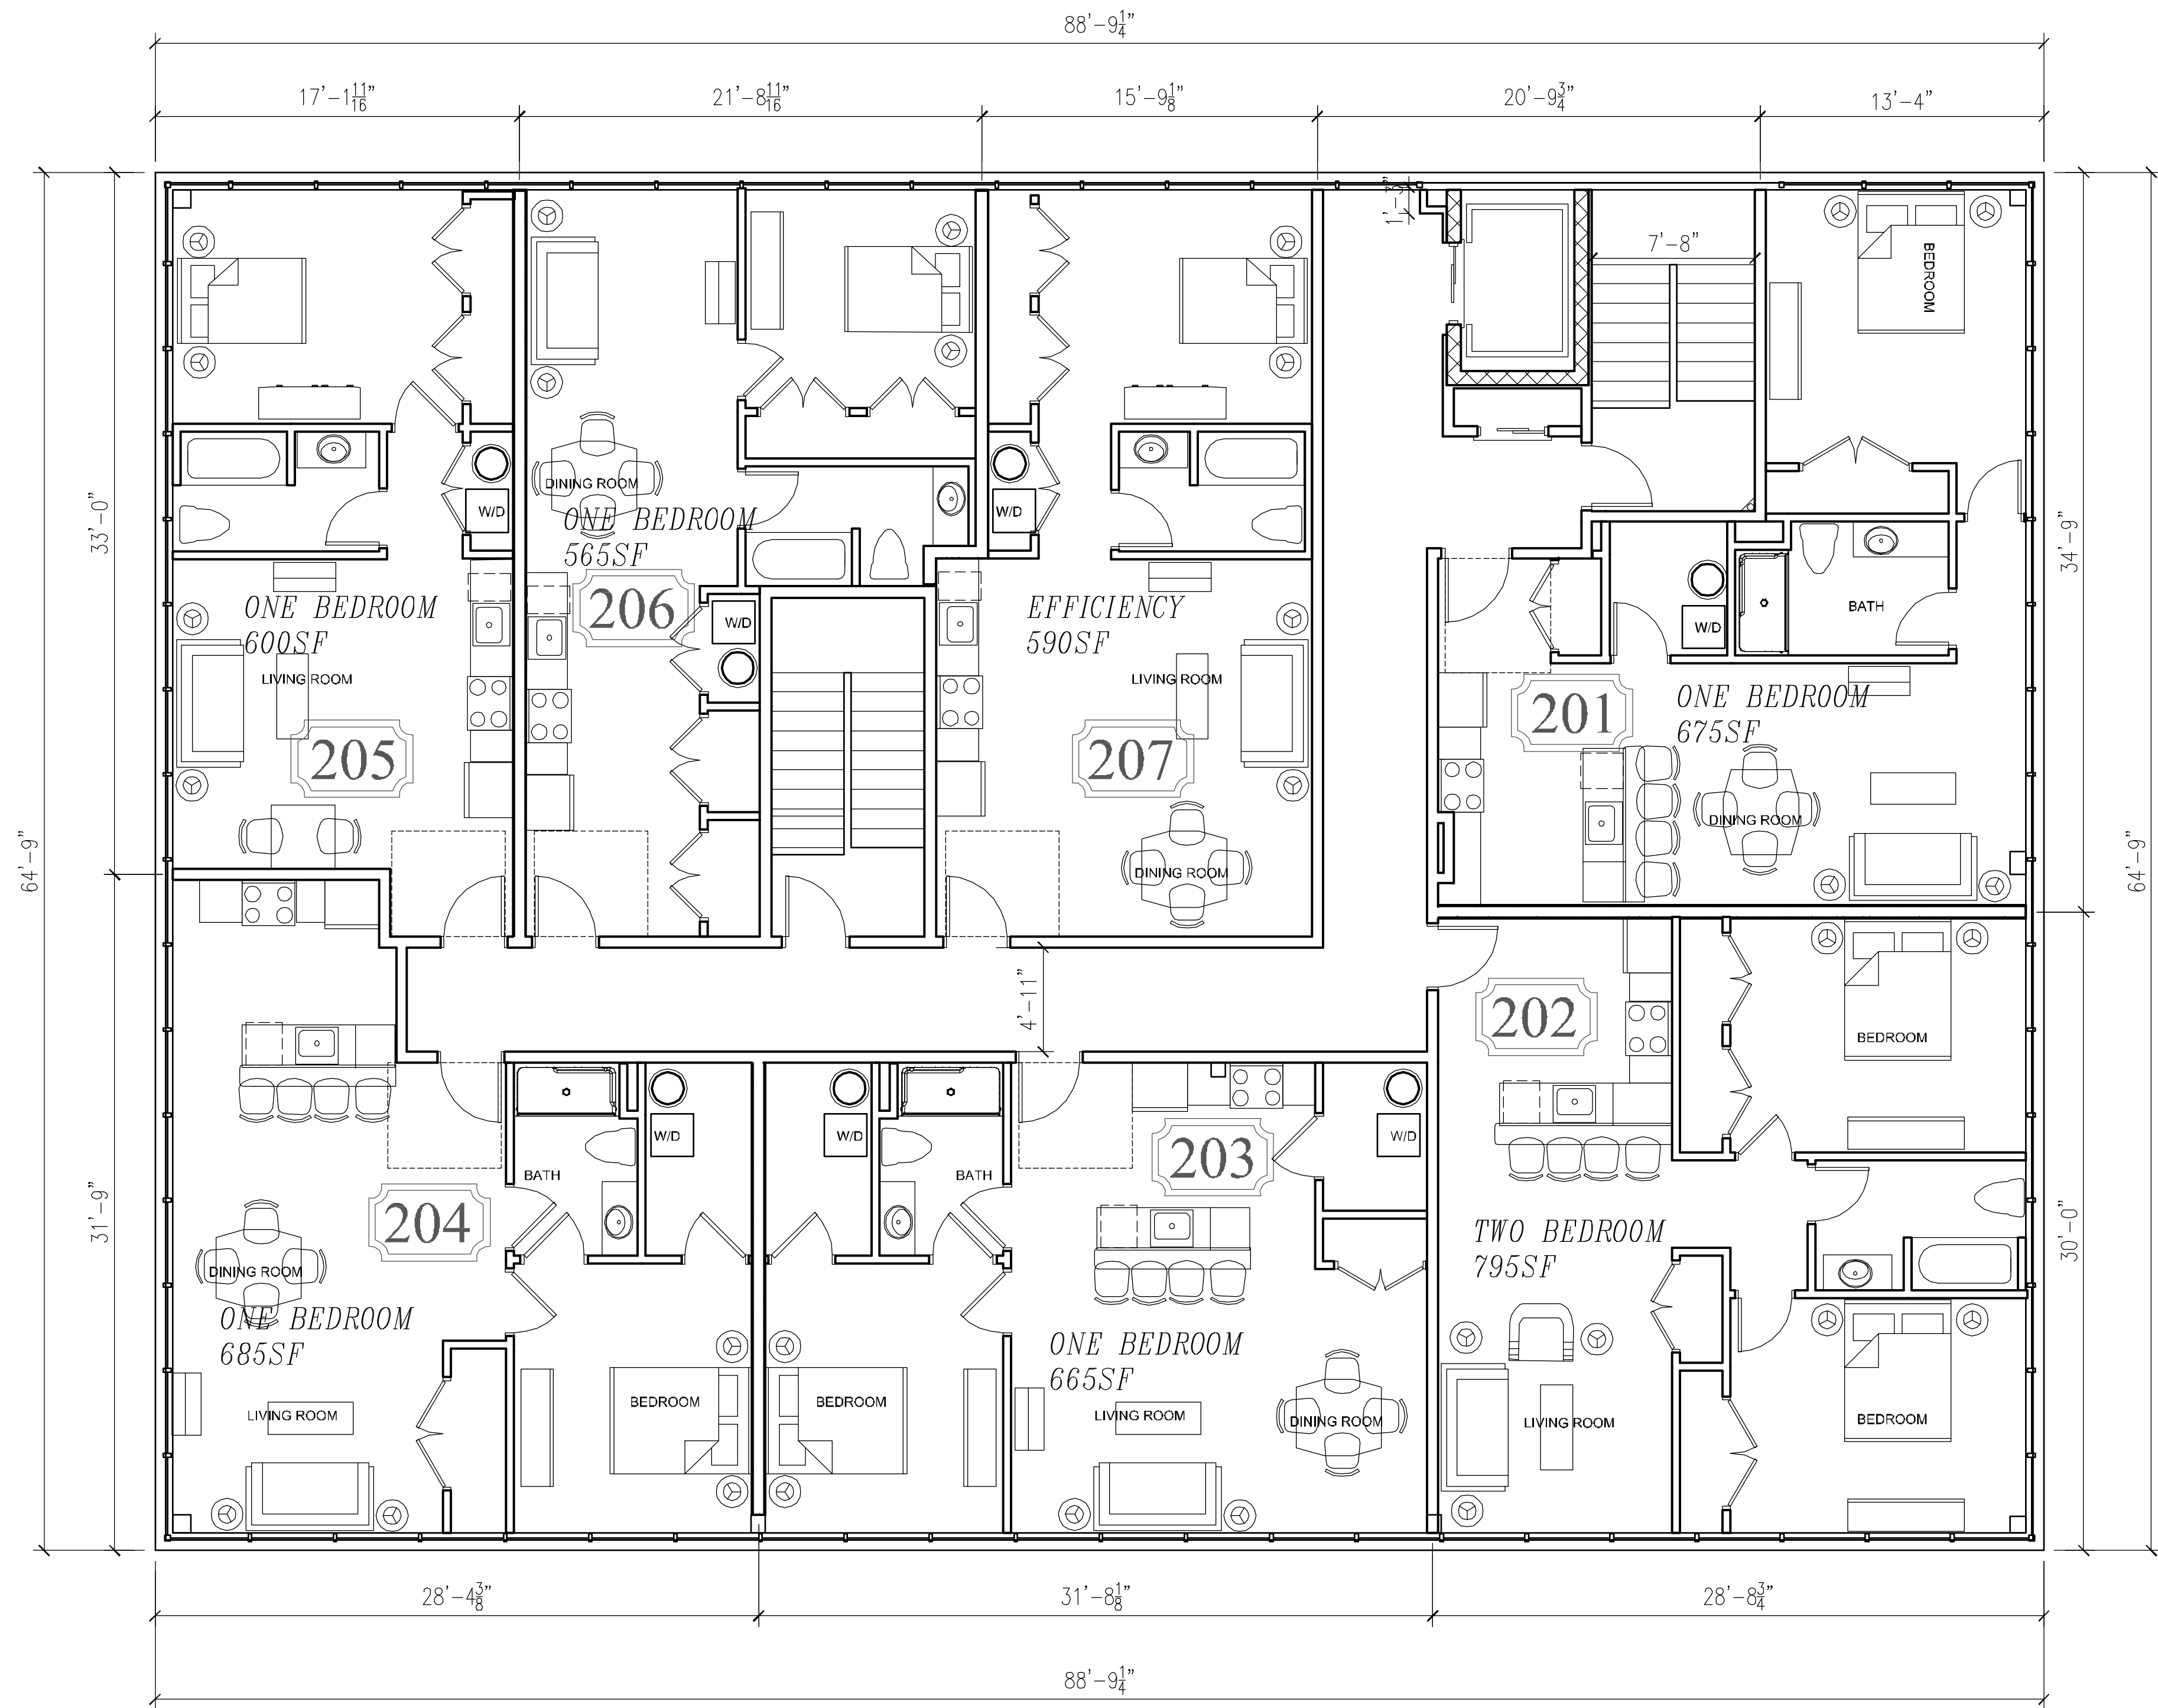

THIRD FLOOR PLAN

SCALE - 3/16" = 1'-0"

NUMBER OF APARTMENTS - 7
TYPE OF APARTMENTS -
1 - EFFICIENCY
5 - ONE BEDROOM
1 - TWO BEDROOM




This drawing is the property of the architect. It has been prepared specifically for the owner of this project at this site and is not to be used for any other purpose, location, or owner without written consent of the architect. Method of construction shown on this drawing should be followed exactly. Any deviation without architect's consent or supervision, the architect will not be held responsible for damages.

HONEYSPOT ROAD RESIDENTIAL 727 HONEYSPOT ROAD STRATFORD, CT	date:	10-25-24	scale:	AS NOTED
	drawn:	JN GUEDES	project #:	
THIRD FLOOR PLAN				

GENERAL REQUIREMENTS FOR CA DISTRICTS

	REQUIRED	EXISTING	PROPOSED LOT A	PROPOSED LOT B
MINIMUM LOT AREA	7,500 SQUARE FEET	18,390 SQ. FT.	10,865 SQ. FT.	7,525 SQ. FT.
MINIMUM LOT WIDTH	60 FEET	201.77 FEET	112.40 FEET	89.37 FEET
MINIMUM FRONT YARD	10 FEET	10.3 FEET	10.3 FEET	
MINIMUM LOT DEPTH	100 FEET	91.95 FEET AVG.	97.85 FEET AVG.	84.53 FEET AVG.
MIN. LOT AREA PER FAMILY UNIT	3,750 SQ. FT. EXC. FOR RES. APART.			
MIN. LOT AREA PER HOTEL OR MOTEL ROOM	1,000 SQUARE FEET			
ONE SIDE YARD MINIMUM	16 FEET	20.0 FEET	20.0 FEET	
REAR YARD MINIMUM	32 FEET	15.7 FEET	15.7 FEET	
BUILDING COVERAGE MAXIMUM	50% OF LOT AREA	31.1%	31.1%	
BUILDING HEIGHT MAXIMUM	35 FEET	35 FEET	35 FEET	
MAXIMUM IMPERVIOUS AREA	80%	76.7%	78.6%	71.6%
MINIMUM OPEN SPACE	20%			

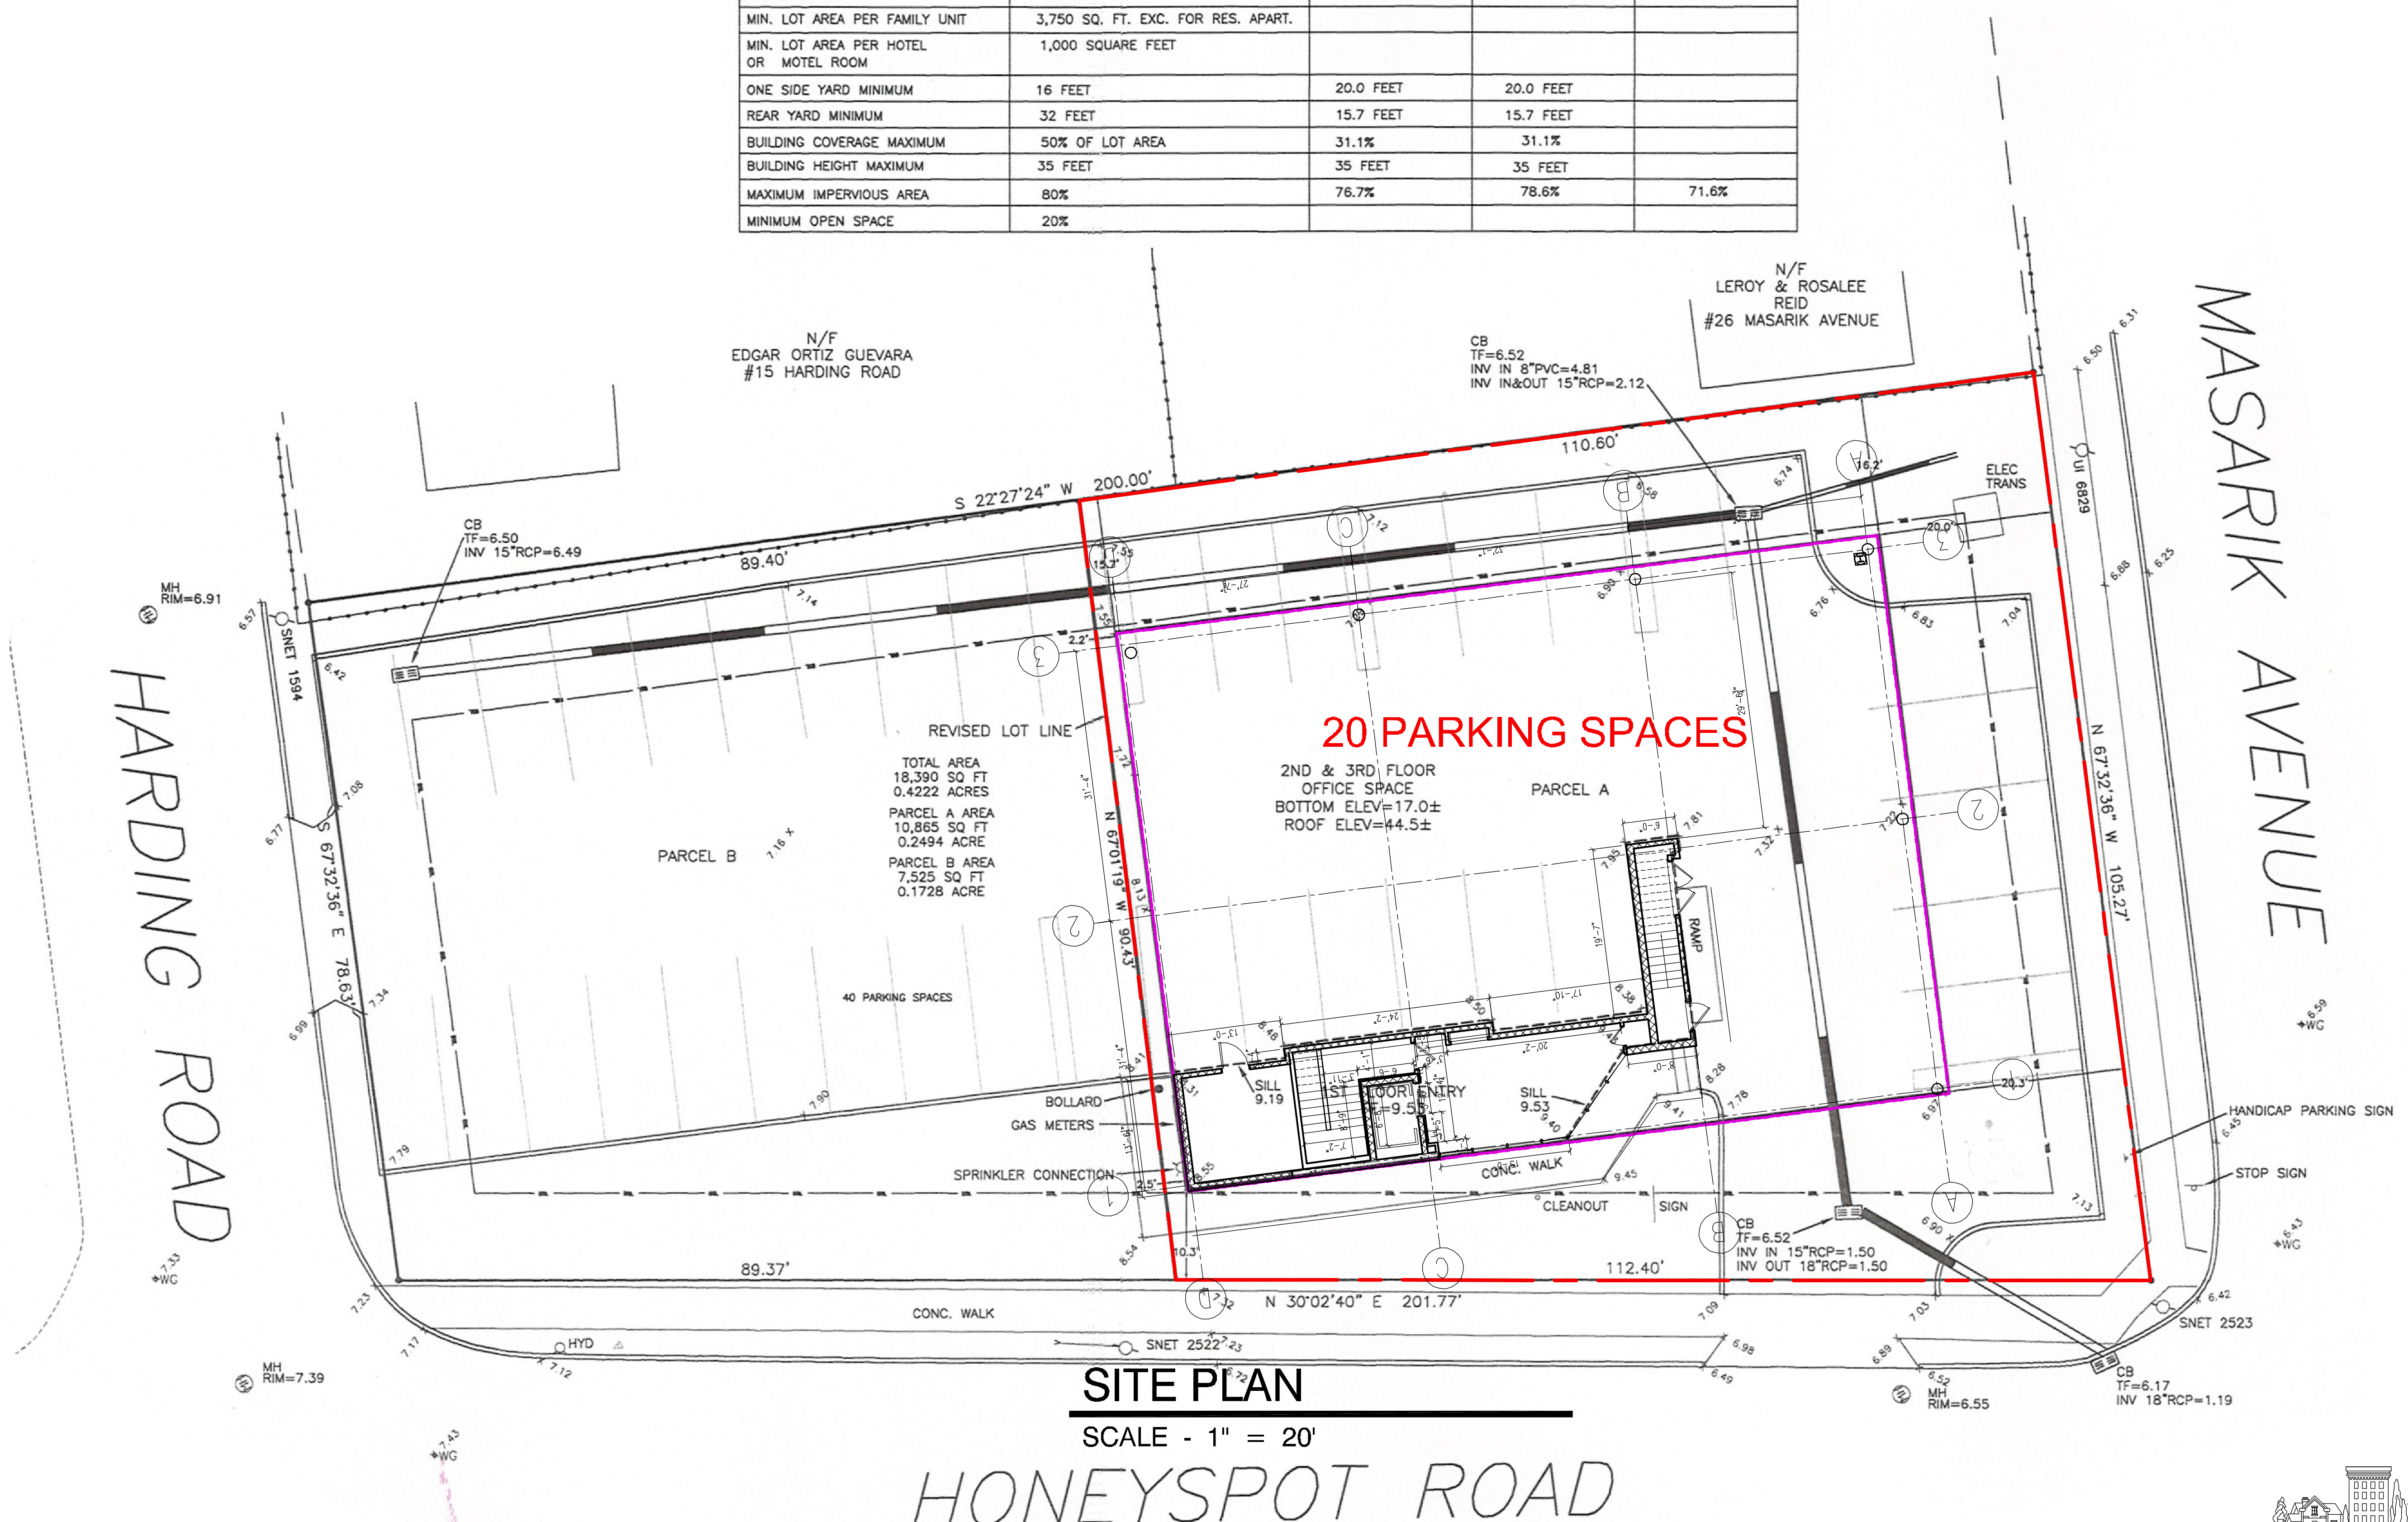

SITE PLAN

SCALE - 1" = 20'

HONEYSPOD ROAD



This drawing is the property of the architect. It has been prepared specifically for the owner of this project at this site and is not to be used for any other purpose, location, or owner without written consent of the architect. Method of construction shown on this drawing should be followed exactly. Any deviation without architect's consent or supervision, the architect will not be held responsible for damages.


REVISIONS	1	2	3	4	5	6

GUEDES ASSOCIATES, INC.
Designers, Architects & Project Managers
1425 Noble Avenue, Bpt., CT. 06610
Tel. 203-367-5180 Fax. 203-367-4961

SITE LAYOUT PLAN	date:	10-25-24	scale:	AS NOTED
	drawn:	JN GUEDES	project #:	

SL-1

727 Honeyspot Road, Stratford, CT

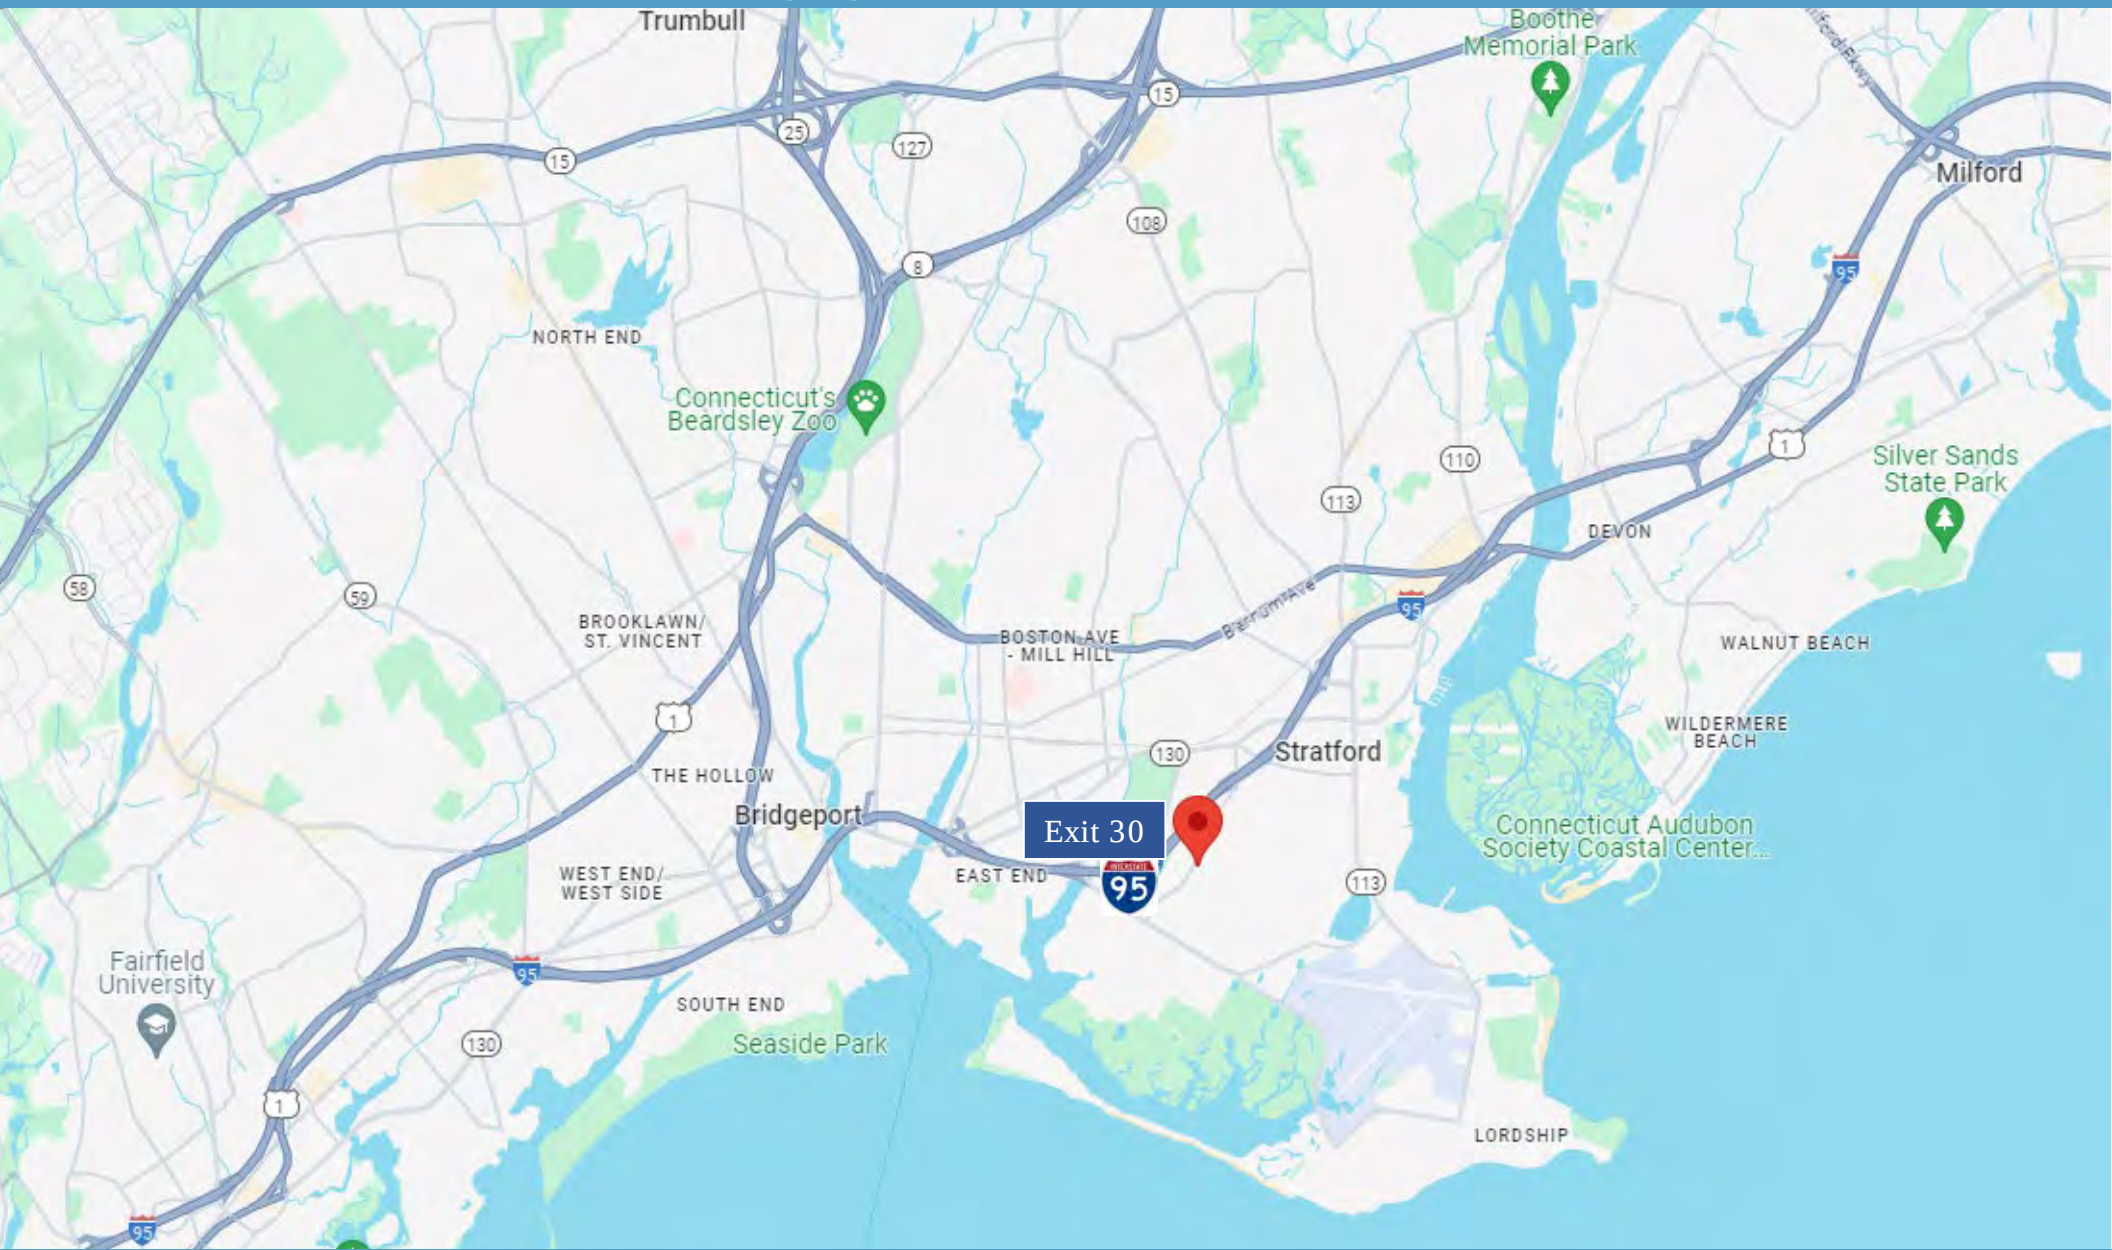

Stratford, Connecticut

General

ACS, 2019–2023	Stratford	State
Current Population	52,403	3,598,348
Land Area <i>mi</i> ²	17	4,842
Population Density <i>people per mi</i> ²	2,998	743
Number of Households	20,679	1,420,170
Median Age	46	41
Median Household Income	\$93,820	\$93,760
Poverty Rate	7%	10%

Economy

Top Industries

Lightcast, 2023 (2 and 3 digit NAICS)	Jobs	Share of Industry
1 Manufacturing	8,974	
Transportation Equip Mfg		61%
2 Government	6,430	
Local Government		80%
3 Health Care and Social Assistance	3,384	
Ambulatory Health Care Services		37%
4 Transportation and Warehousing	2,947	
Transit & Ground Passenger Transp		34%
5 Retail Trade	2,301	
General Merchandise Retailers		28%
Total Jobs, All Industries	32,738	

SOTS Business Registrations

Secretary of the State, March 2025

New Business Registrations by Year

Year	2020	2021	2022	2023	2024
Total	545	665	703	728	674

Total Active Businesses 4,642

Key Employers


Data from Municipalities, 2025

- 1 Sikorsky, A Lockheed Martin Company
- 2 Two Roads Brewing Company
- 3 Ashcroft Industries
- 4 Nuovo Pasta
- 5 Kubtec


Demographics

ACS, 2019–2023

Age Distribution

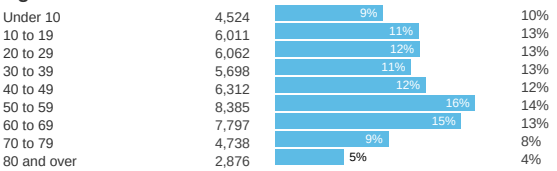

Race and Ethnicity

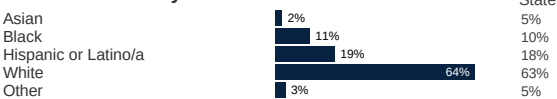


Hispanic includes those of any race. Remaining racial groups include only non-hispanic. 'Other' includes American Indian, Alaska Native, Native Hawaiian, Pacific Islander, two or more races.

Language Spoken at Home




Educational Attainment

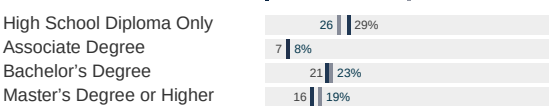

Housing

ACS, 2019–2023

	Stratford	State
Median Home Value	\$344,200	\$343,200
Median Rent	\$1,610	\$1,431
Housing Units	21,880	1,536,049

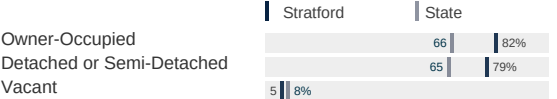

Schools

CT Department of Education, 2024-25

School Districts

	Available Grades	Total Enrollment	Pre-K Enrollment	4-Year Grad Rate (2022-23)
Stratford School District	PK-12	6,578	217	87%
Statewide	-	508,402	20,762	88%

Smarter Balanced Assessments

Met or Exceeded Expectations, 2023-24

	Math	ELA
Stratford School District	29%	34%
Statewide	44%	49%

Stratford, Connecticut

Labor Force

CT Department of Labor, 2024

	Stratford	State
Employed	26,133	1,842,285
Unemployed	1,126	67,181

Unemployment Rate

Self-Employment Rate*


*ACS, 2019–2023



Catchment Areas of 15mi, 30mi, and 60mi

Massachusetts

Rhode Island

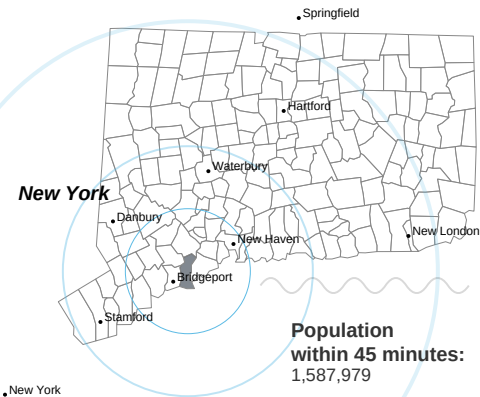

Access

ACS, 2019–2023

	Stratford	State
Mean Commute Time *	29 min	26 min
No Access to a Car	6%	9%
No Internet Access	7%	7%

Commute Mode

Public Transport	3%
Walking or Cycling	1%
Driving	78%
Working From Home *	13%

Public Transit

CT transit Service	-
Other Public Bus Operations	Greater Bridgeport Transit Authority
Train Service	Metro-North

* 5 year estimates include pre-pandemic data

Fiscal Indicators

CT Office of Policy and Management, State FY 2021-22

Municipal Revenue

Total Revenue	\$253,926,420
Property Tax Revenue	\$193,473,157
per capita	\$3,687
per capita, as % of state avg.	113%
Intergovernmental Revenue	\$54,079,573
Revenue to Expenditure Ratio	100%

Municipal Expenditure

Total Expenditure	\$253,624,911
Educational	\$136,591,658
Other	\$117,033,253

Grand List

Equalized Net Grand List	\$8,533,418,103
per capita	\$162,613
per capita, as % of state avg.	91%
Commercial/Industrial Share of Net Grand List	18%
Actual Mill Rate	39.47
Equalized Mill Rate	22.52

Municipal Debt

Moody's Rating (2024)	A2
S&P Rating (2024)	AA-
Total Indebtedness	\$306,612,921
per capita	\$5,843
per capita, as % of state avg.	199%
as percent of expenditures	121%
Annual Debt Service	\$32,869,268
as % of expenditures	13%

About Town Profiles

The Connecticut Town Profiles are two-page reports of demographic and economic information for each of Connecticut's 169 municipalities. Reports for data are available from profiles.ctdata.org

Feedback is welcome, and should be directed to info@ctdata.org

These Profiles can be used free of charge by external organizations, as long as *AdvanceCT* and *CTData Collaborative* are cited. No representation or warranties, expressed or implied, are given regarding the accuracy of this information.